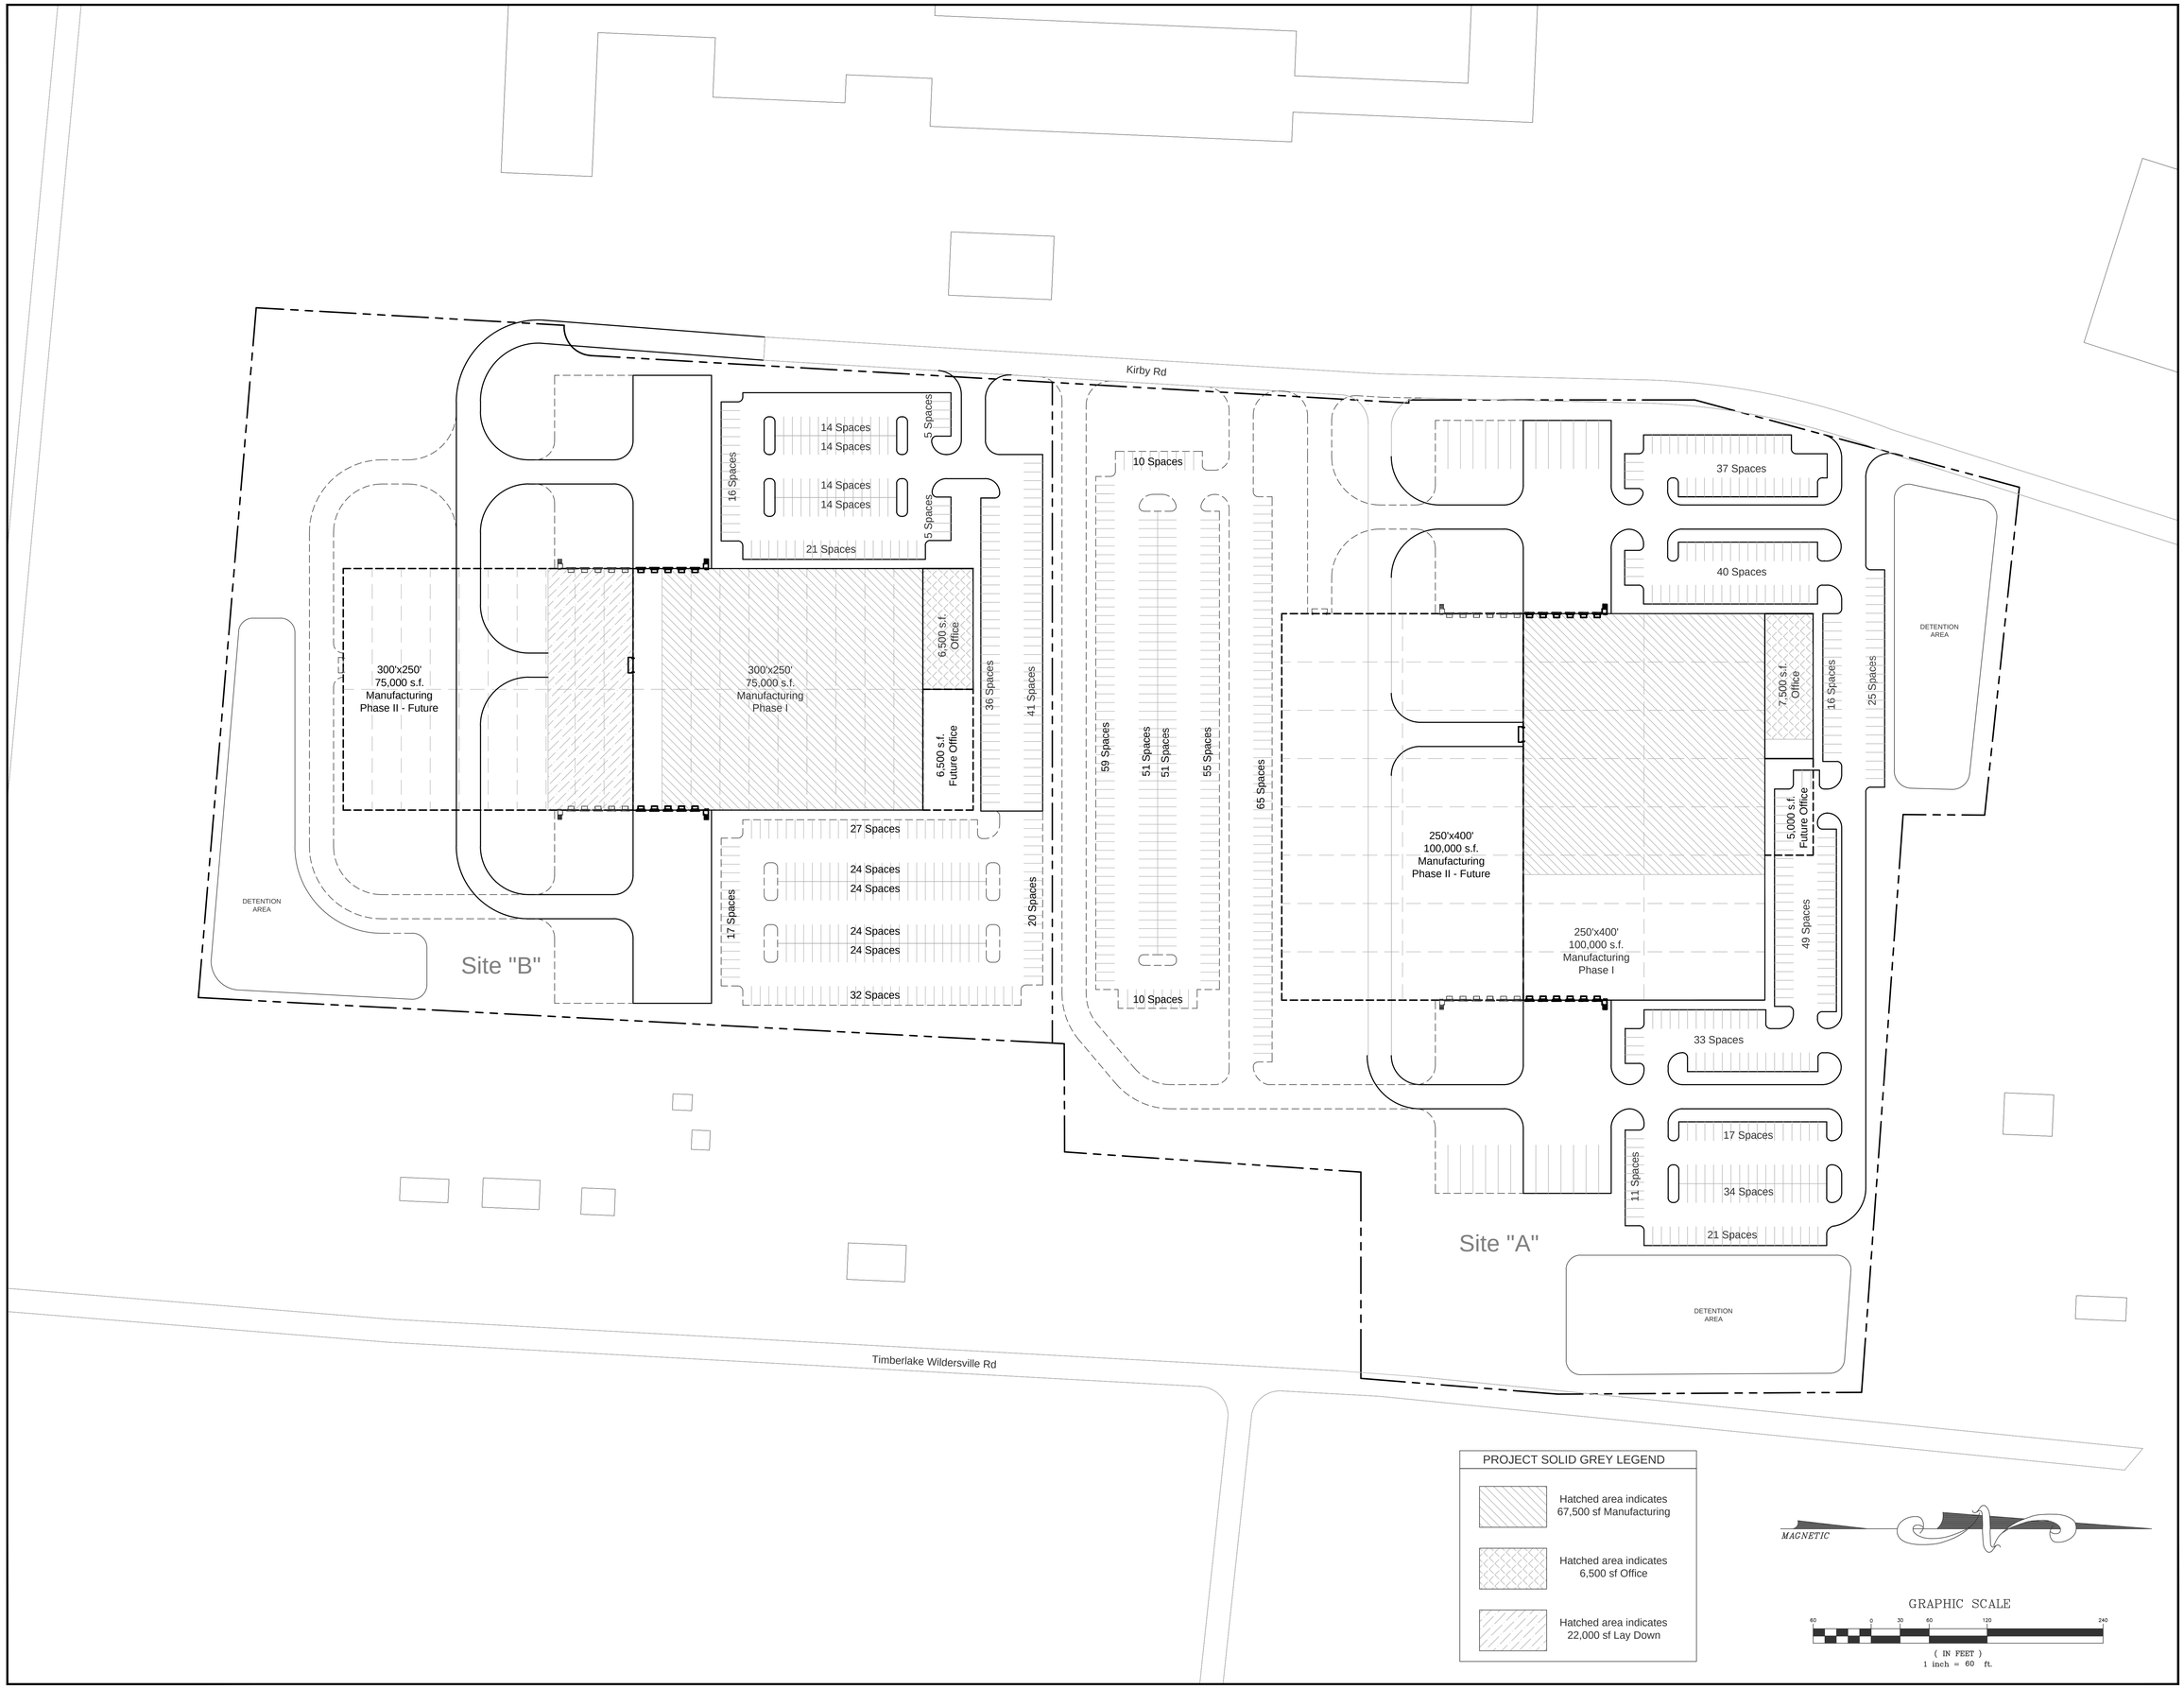

PROJECT SOLID GREY LEGEND

- Hatched area indicates 67,500 sf Manufacturing
- Hatched area indicates 6,500 sf Office
- Hatched area indicates 22,000 sf Lay Down

MAGNETIC

GRAPHIC SCALE

60 0 30 60 120 240

(IN FEET)
1 inch = 60 ft.

ARCHITECTS + ENGINEERS

REVISIONS

NO.	DATE	BY	DESCRIPTION

CONSULTANT

TLM ASSOCIATES, INC.
ARCHITECTS + ENGINEERS
www.tlmassociates.com
117 East LaFayette Street Jackson, Tennessee 38301
731.988.9840 (phone) - 731.988.9959 (fax)

Project Solid Grey
Speculative Project
Lexington, TN

J-5153
September 12, 2012

C2.0